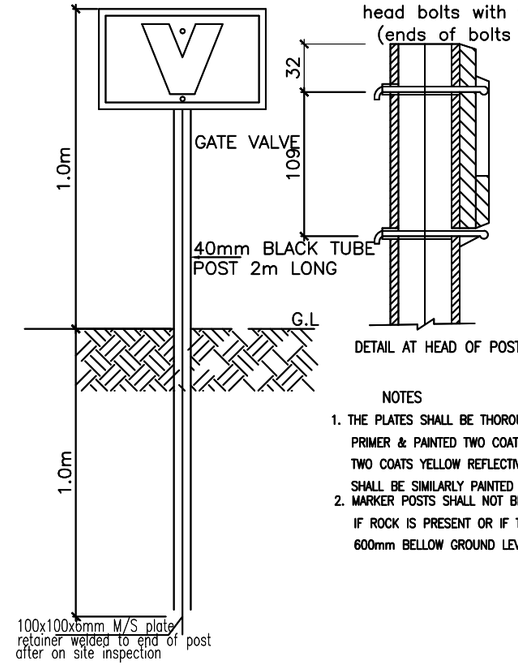

DETAILS OF HYDRANT MARKER PLATES POST

DETAIL AT HEAD OF POST

NOTES

1. THE PLATES SHALL BE THOROUGHLY CLEANED WITH A ZINC BASED PRIMER & PAINTED TWO COATS BLACK ENAMEL GLOSS FOR THE FIGURES, TWO COATS YELLOW REFLECTIVE PAINT FOR THE BACKGROUND. THE POST SHALL BE SIMILARLY PAINTED YELLOW.
2. MARKER POSTS SHALL NOT BE CONCRETED TO THE GROUND UNLESS IF ROCK IS PRESENT OR IF THE BASE OF THE POST IS LESS THAN 600mm BELLOW GROUND LEVEL THEN 0.03 Cu m OF CONCRETE SHALL BE

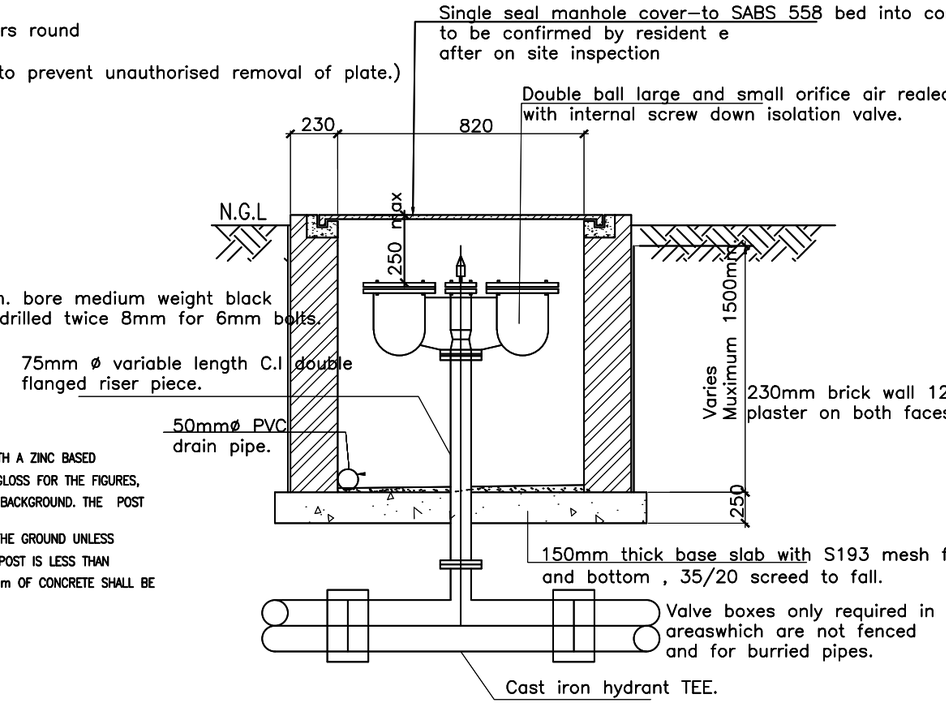

SECTION B – B

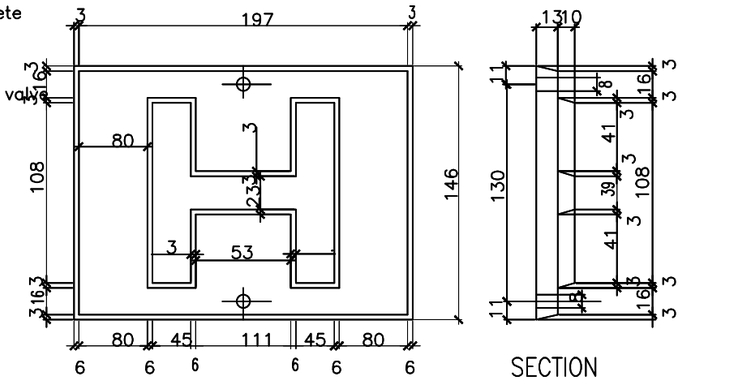

HYDRANT

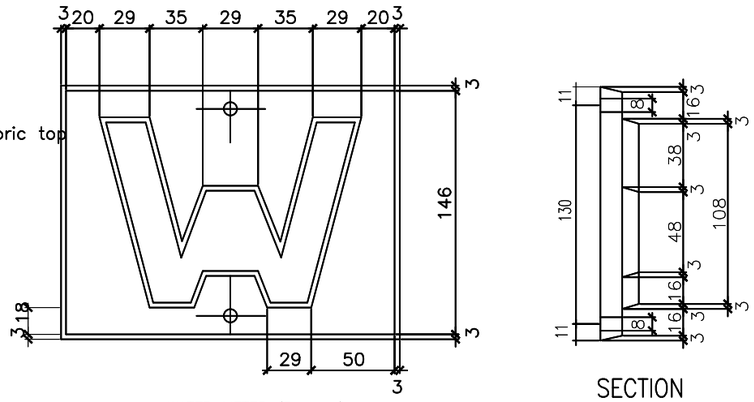

WATER METER (Reverse)

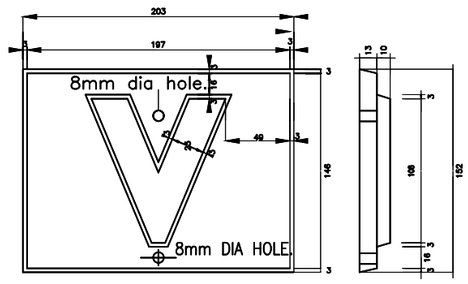

VALVE PLATE INDICATOR PLATE

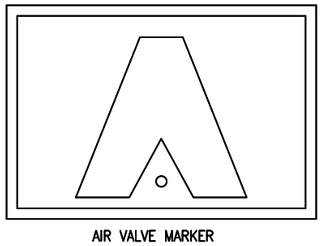

AIR VALVE MARKER

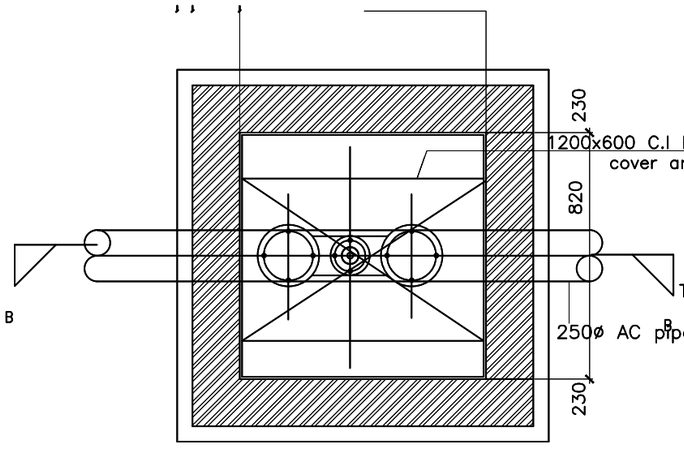

DOUBLE AIR VALVE & BOX PLAN

Thrust block to be built against undisturbed ground.
Dimensions of thrust block to be confirmed by Resident engineer after on site inspection.

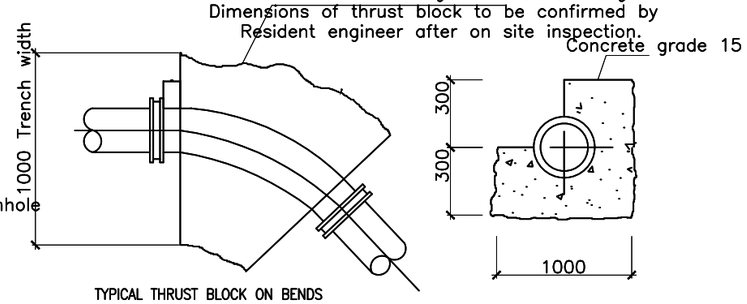

TYPICAL THRUST BLOCK ON BENDS

Thrust block to be built against undisturbed ground.
Dimensions of thrust block to be confirmed by Resident engineer after on site inspection.

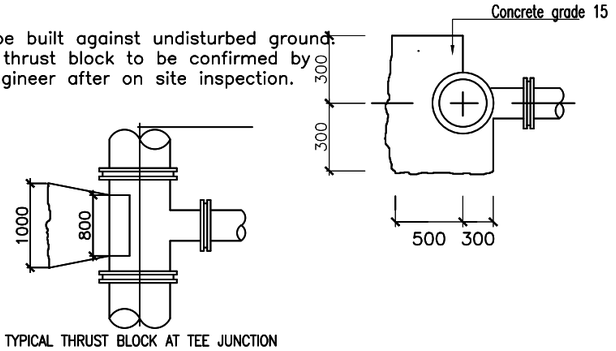

TYPICAL THRUST BLOCK AT TEE JUNCTION

Notes	AMENDMENT Lttr / date / Init	MINISTRY OF LOCAL GOVERNMENT AND PUBLIC WORKS P.O. BOX CY441 , CAUSEWAY ZIMBABWE				
	Micro-film Drwg No	Branch Head : E. N	A/Director : E. N	Ministry : MOHCC	Centre : CENTRAL VETERINARY	
		Designed : T. M	Scale : N.T.S	Title : WATER AUGMENTATION FOR MICROBIOLOGY LABORATORIES		
		Drawn : T. M	Date : FEBRUARY 2023	Description : WATER STANDARD DETAILS 1 CENTRAL VET		
		Checked : L. M	File Ref	Details :		
		Telephone 790137 / 704079		Stock Drwg No	G.P. No	Project No