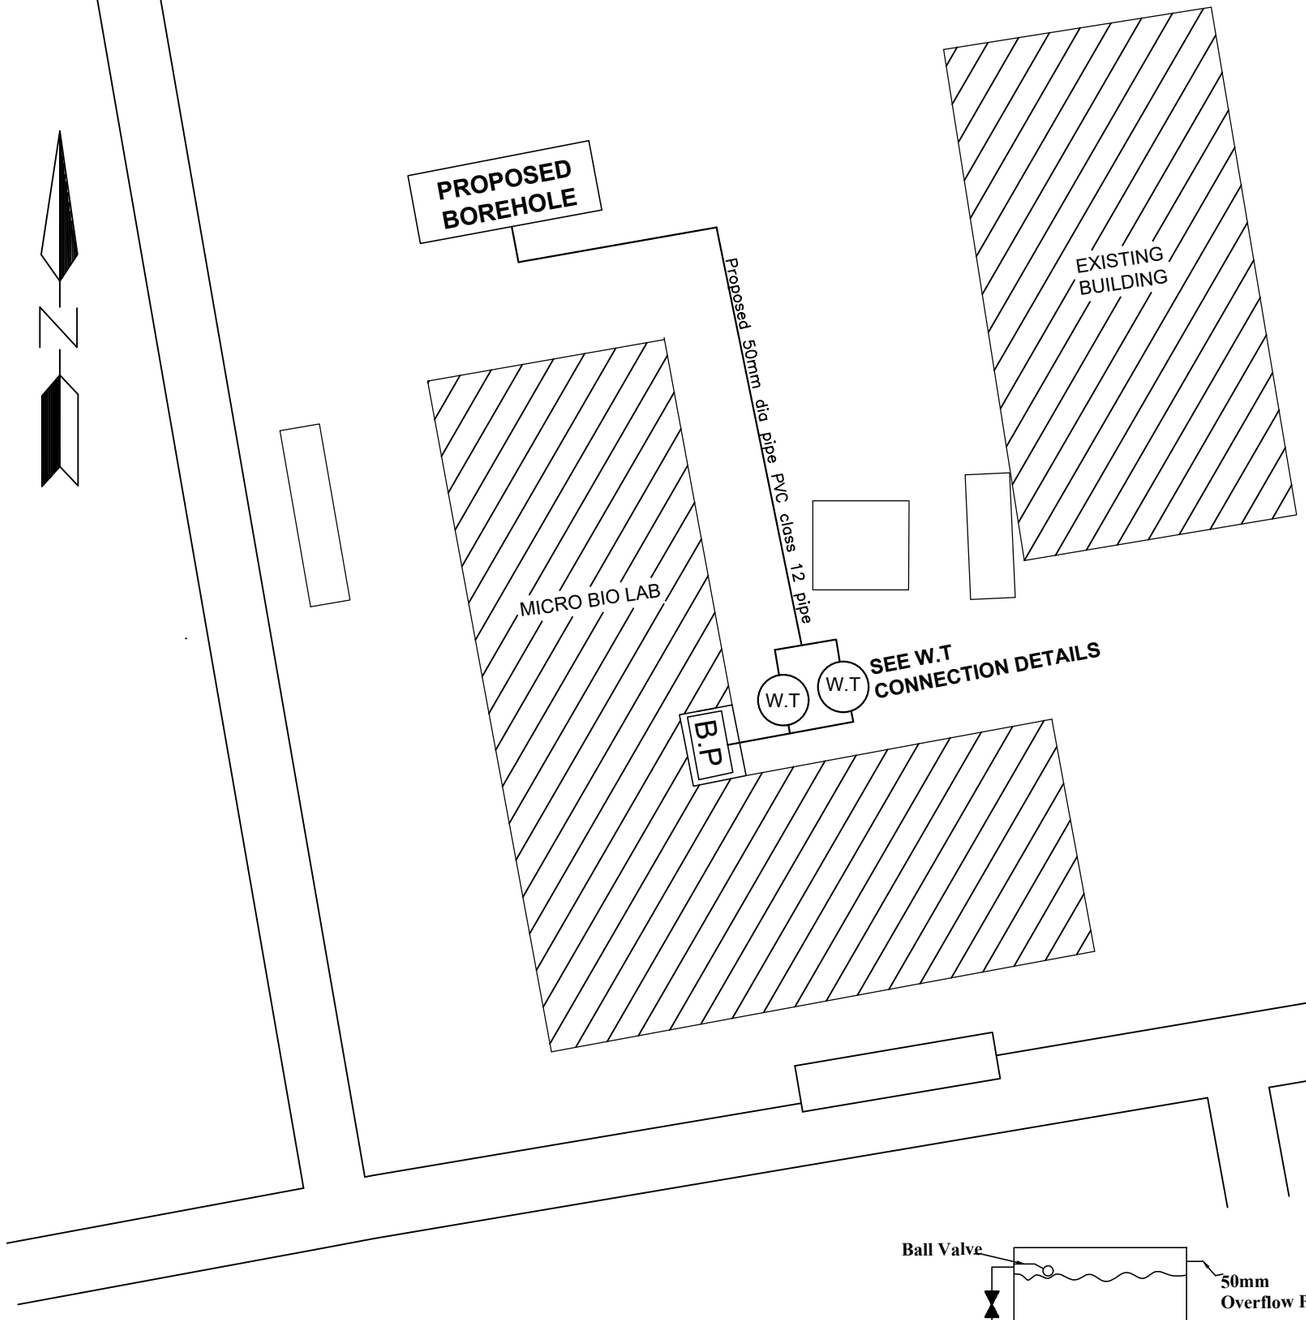

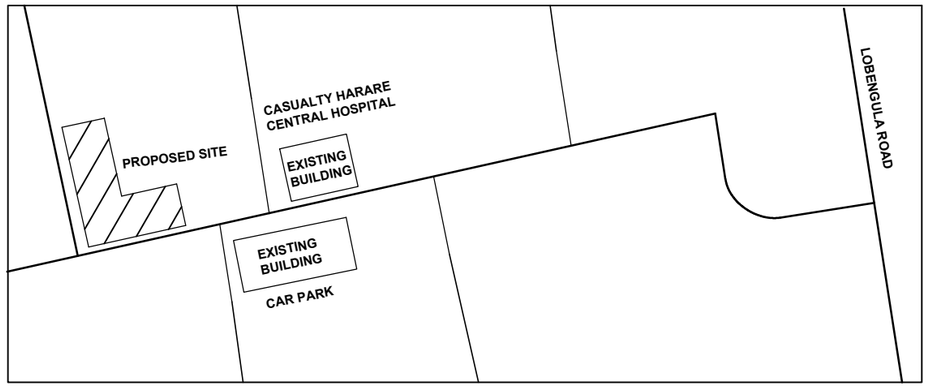

LOCALITY MAP

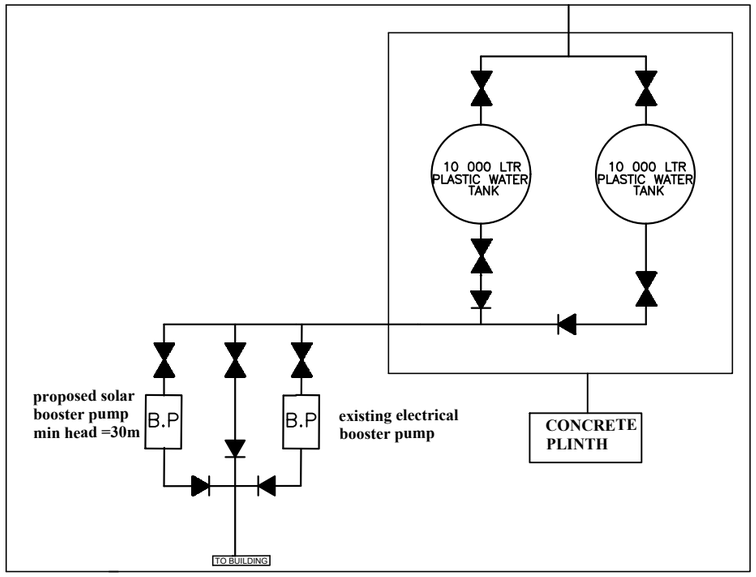

WATER TANK CONNECTION DETAILS

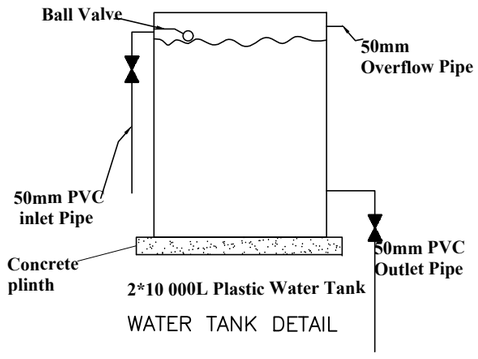

WATER TANK DETAIL

CONCRETE PLINTH CONSTRUCTION DETAILS

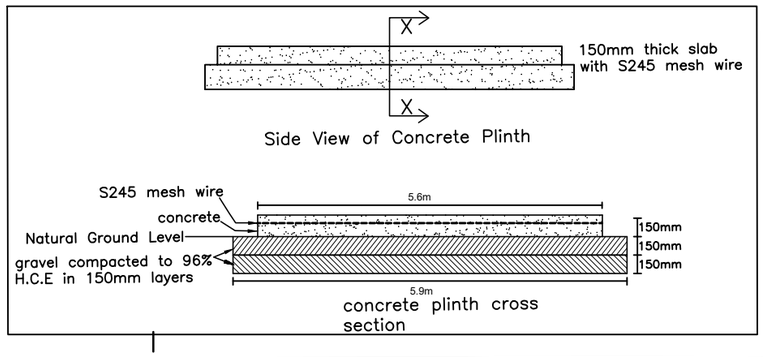

concrete plinth cross section

LEGEND

Non-Return Valve

Scour Valve

Gate Valve

Notes

AMENDMENT		
Lttr	date	Init

Micro-film Drwg No

MINISTRY OF LOCAL GOVERNMENT AND PUBLIC WORKS
P.O. BOX CY441 , CAUSEWAY
ZIMBABWE

Branch Head : E.N	Director : E.N	Ministry : MOHCC	Centre : HARARE CENTRAL HOSPITAL
Designed : D. T	Scale : N.T.S	Title : HARARE CENTRAL HOSPITAL MICROBIOLOGY LAB	
Drawn : D. T	Date : FEBRUARY 2022	Description : WATER RETICULATION FOR HARARE CENTRAL HOSPITAL MICROBIOLOGY LAB	
Checked : L.M	File Ref	Details :	
Telephone 790137 / 704079		Stock Drwg No	G.P. No / Project No